GOULOFF-JORDAN
SURVEYING AND DESIGN, INC.
1133 BROADWAY FORT WAYNE, IN 46802
PH (260) 424-5362 FAX (260) 424-4916

0 20 40

SCALE IN FEET

SURVEYOR LOCATION REPORT

This report is designed for use by a title insurance company with residential loan policies. No corner markers were set and the location data herein is based on limited accuracy measurements. Therefore, no liability will be assumed for any use of this data for construction of new improvements or fences. No visible evidence of possession was found unless shown. All monuments are flush with the ground unless noted.

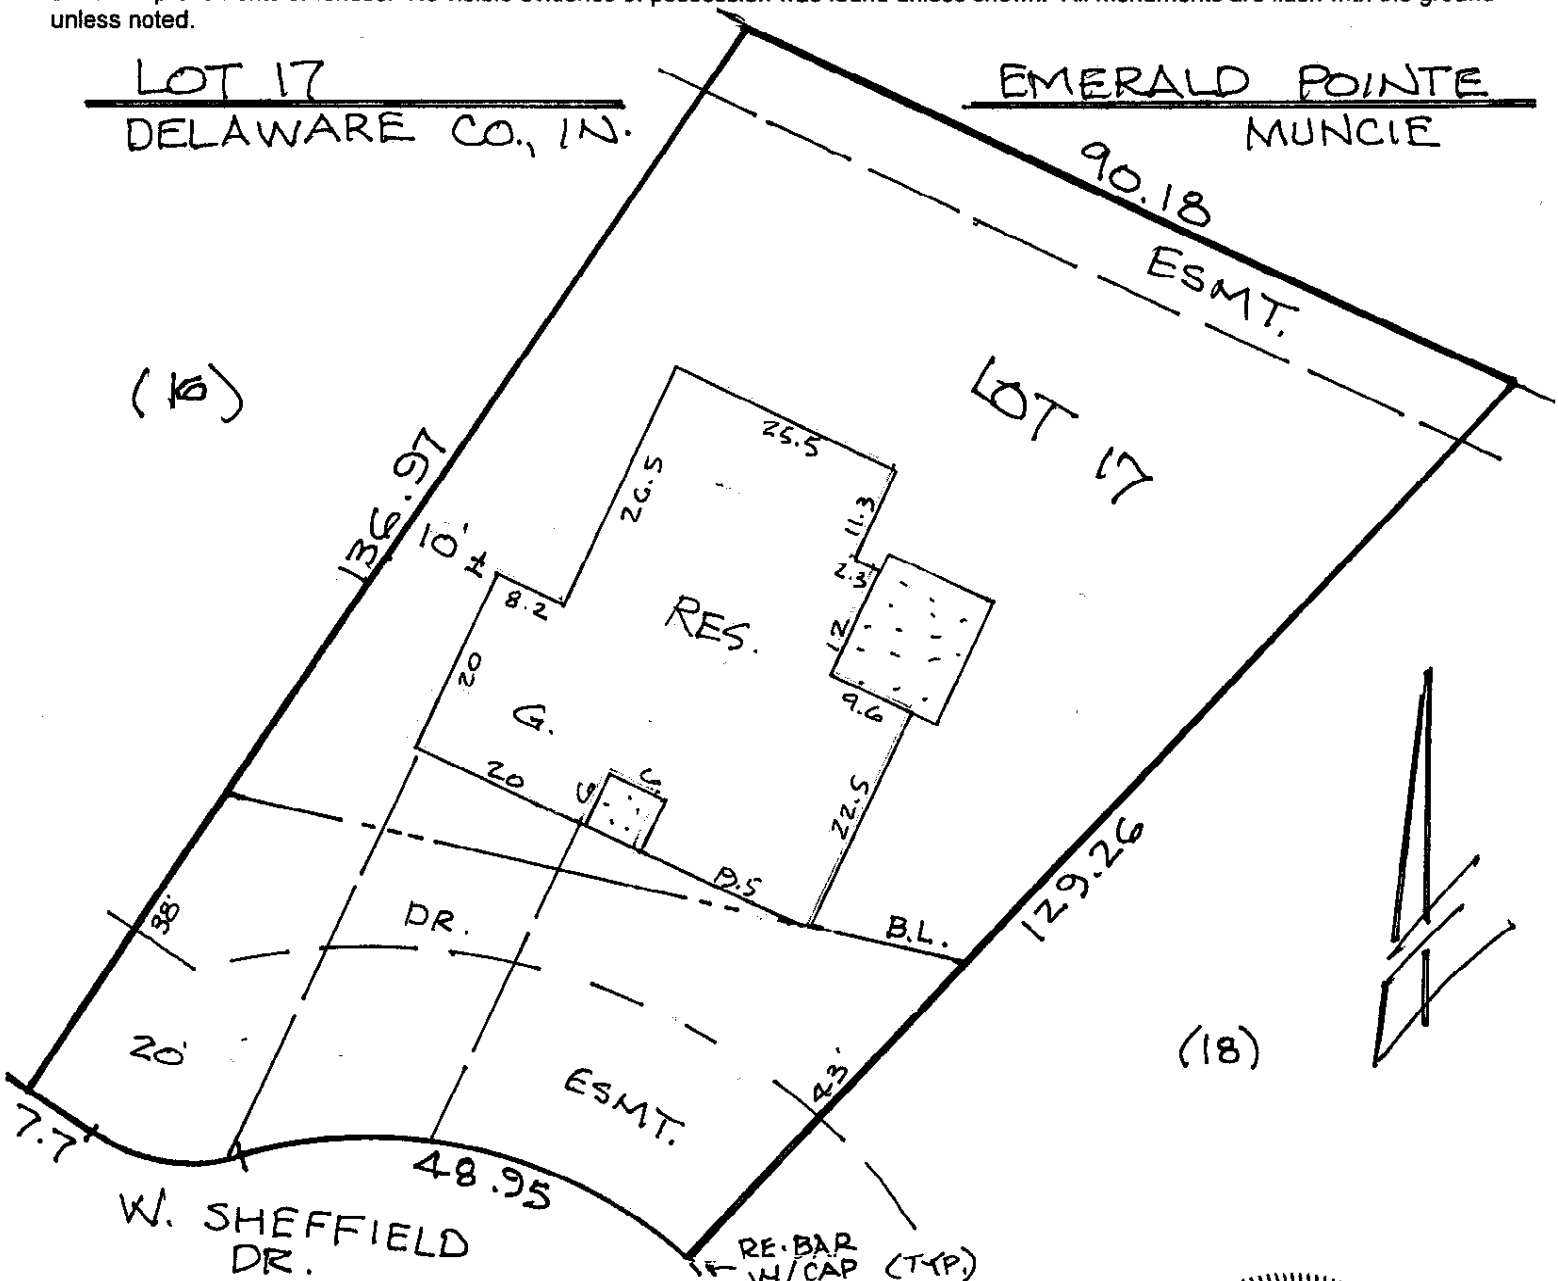

I hereby certify to the parties named below that the real estate described herein was inspected under my supervision on the date indicated and that, to the best of my knowledge and belief, this report conforms with the requirements contained in Sections 27 through 29 of Title 865 IAC 1-12 for a surveyor location report.

CLIENT: IDEAL SUBURBAN HOMES
TITLE CO.: N/A
DATE: 8-3-07
JOB NUMBER: 2K7-115

Timothy C. Gouloff, L.S. (29500017)

TIMOTHY C. GOULOFF REGISTERED No. 29500017 STATE OF INDIANA LAND SURVEYOR